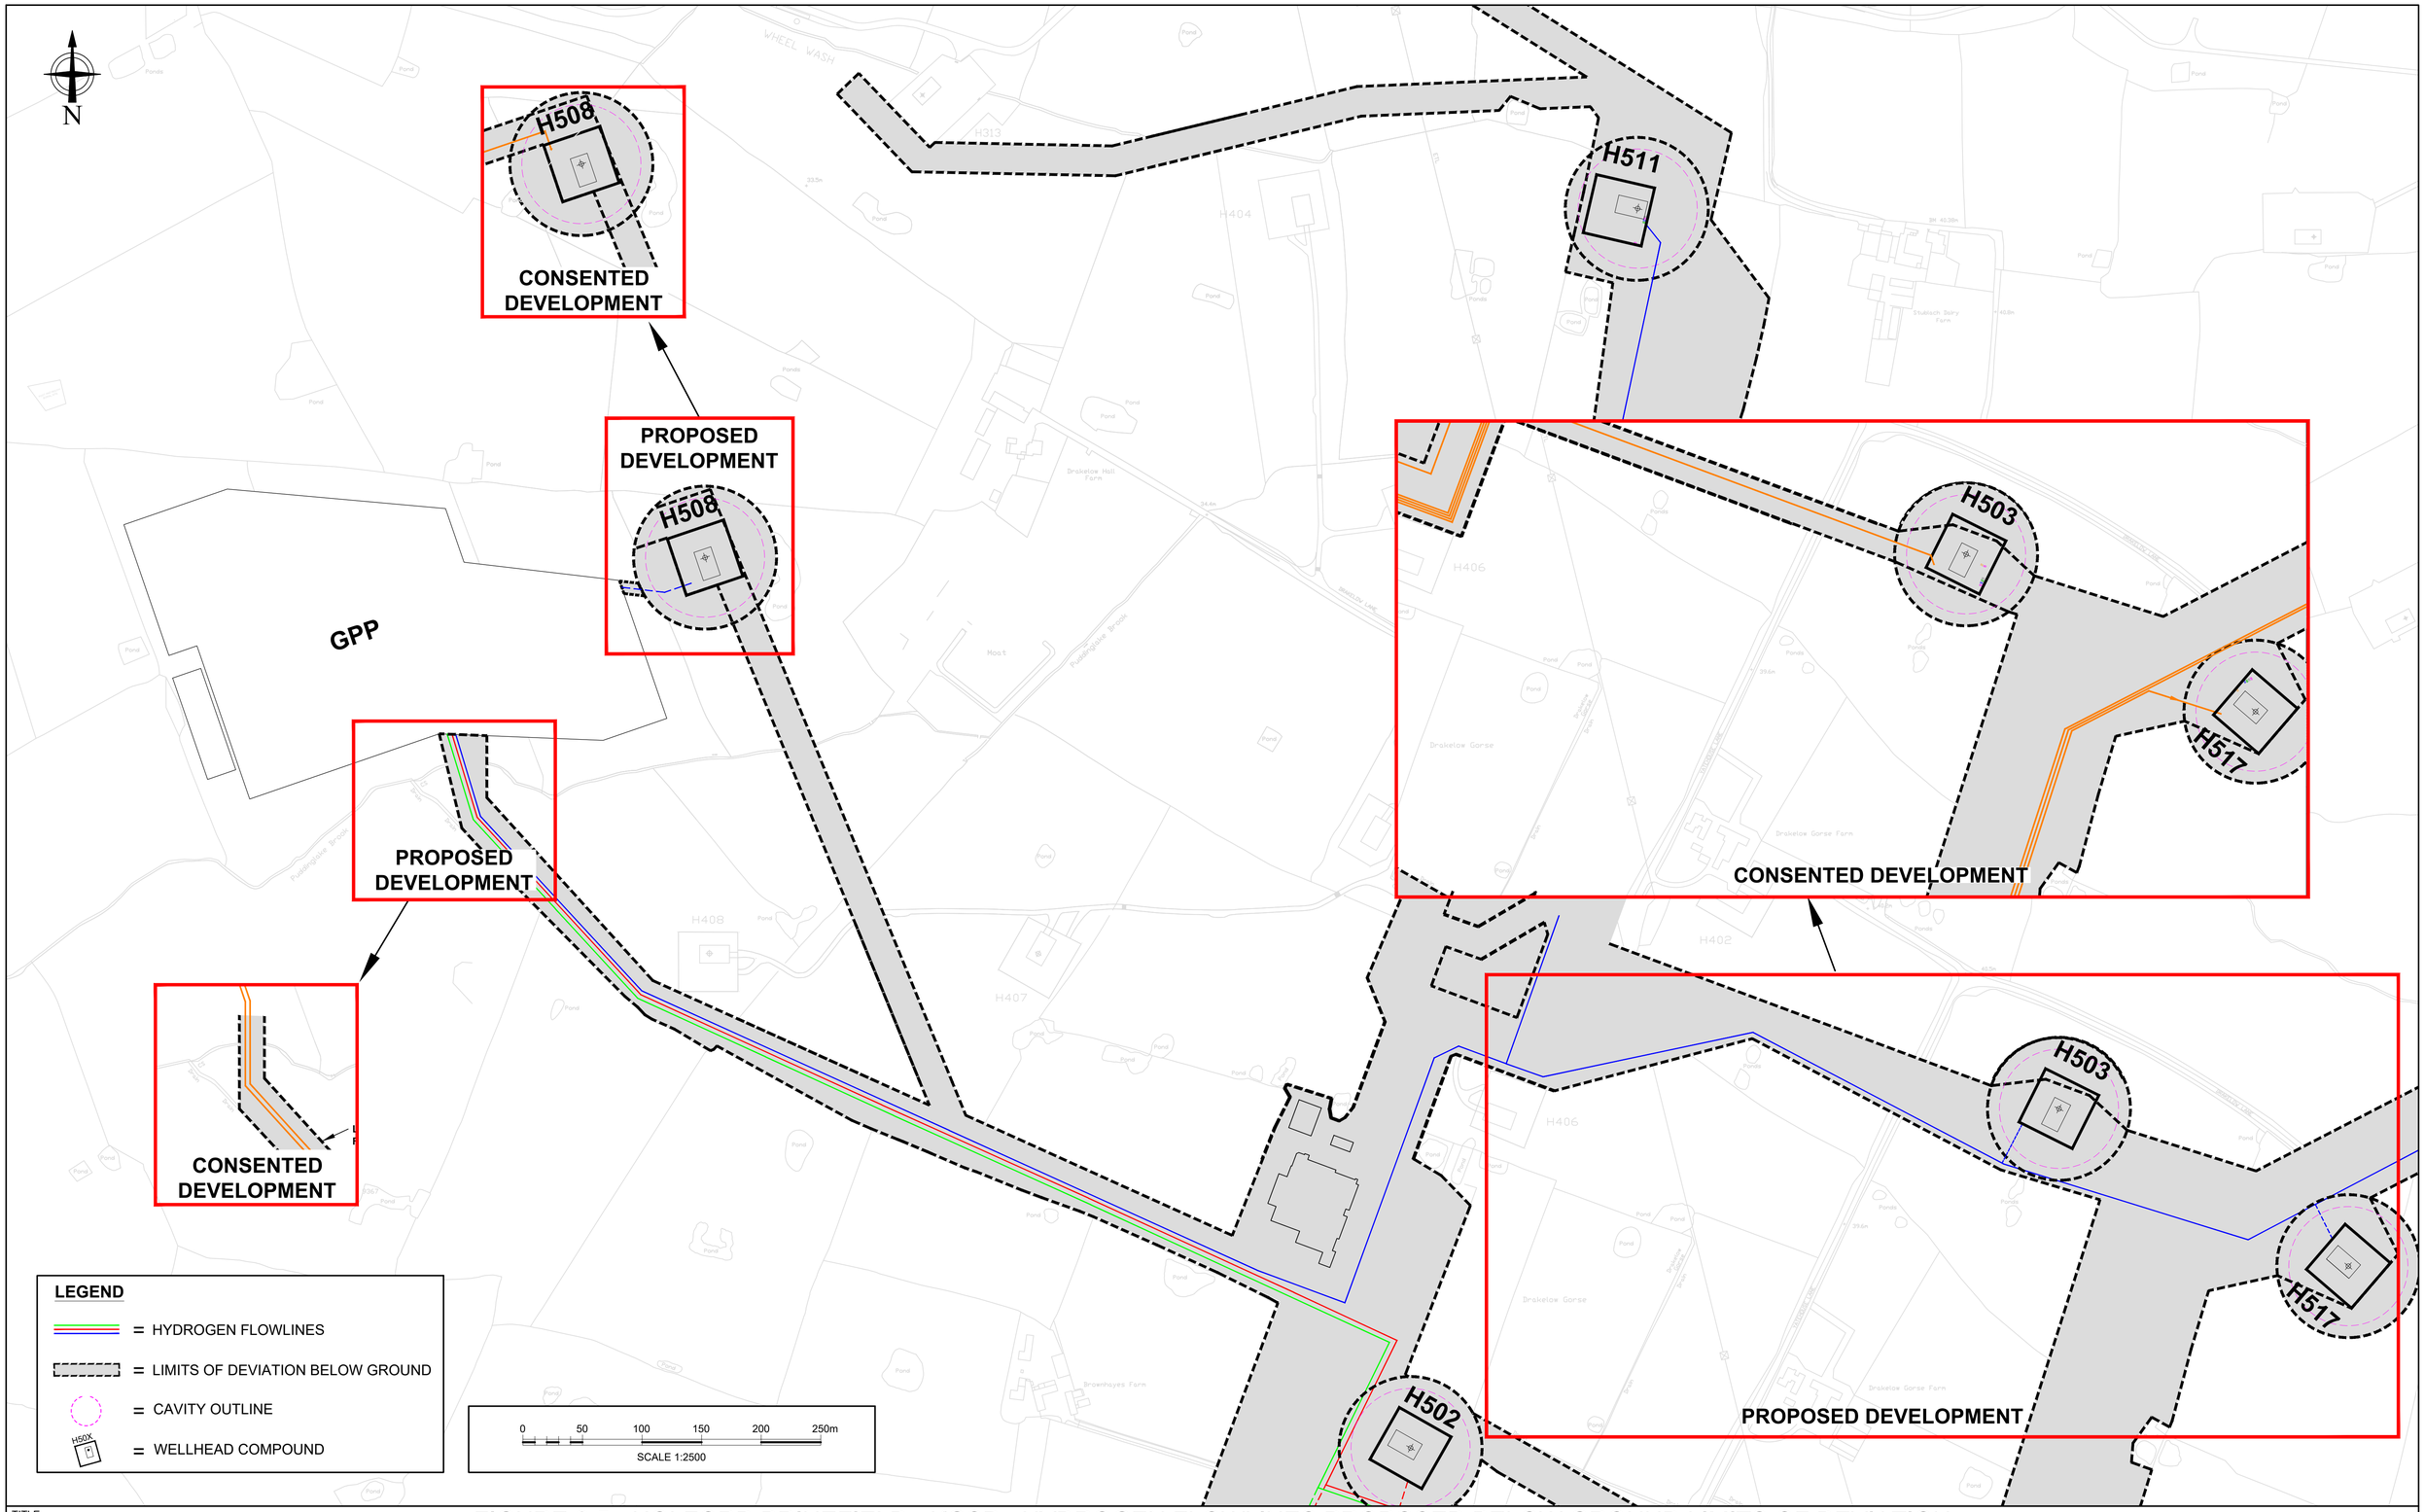

TITLE

FIGURE 2.5 - HOLFORD BRINEFIELD - KGSP - HYDROGEN FLOWLINES PROPOSED BELOW GROUND LIMITS OF DEVIATION

REV	ALTERATIONS	CHKD BY	DATE
P1	ISSUED FOR PEIR	CR	21/08/25

THIS DRAWING IS PRIVATE AND CONFIDENTIAL AND IS THE PROPERTY OF KEUPER GAS STORAGE LIMITED.

IT MUST NOT BE COPIED OR LENT WITHOUT THE CONSENT OF KEUPER GAS STORAGE LIMITED BRINE AND WATER SECTION AND MUST BE RETURNED WITH TENDER AND / OR ON COMPLETION OF ORDER.

KEUPER GAS STORAGE LIMITED

BRINE AND WATER SECTION, NORTHWICH SITES,
HOLFORD BRINEFIELD, LOSTOCK GRALAM,
NORTHWICH, CHESHIRE, CW9 7TD.

WARNING

THIS DRAWING HAS BEEN GENERATED USING C.A.D AUTHORISED COPYING AND MICROFILMING IS PERMITTED BUT UNDER NO CIRCUMSTANCES SHOULD REVISIONS BE MADE TO THE DRAWING EXCEPT BY UPDATING THE C.A.D MASTER IMAGE.

IF ANY DOUBT EXISTS PLEASE CONTACT HOLFORD DRAWING OFFICE FOR CONFIRMATION OF CURRENT DRAWING STATUS

DRAWN BY	DATE	APPROVED BY	
T.PARSONS	21/08/25	C	M
CHECKED BY	DATE		
C.RUSSELL	21/08/25	INST	E
TEL:			
EXT:			

ACC. No.	PROJECT No.	SCALE
		1:2500

WORKS	PLANT REF.	APPLICATION No.	SIZE
		EN0310001	A1
GEOG. AREA (S)		DRAWING No.	REV
		KEU-HYK1G-DRG-01-0055	P1