CONSENTED DEVELOPMENT

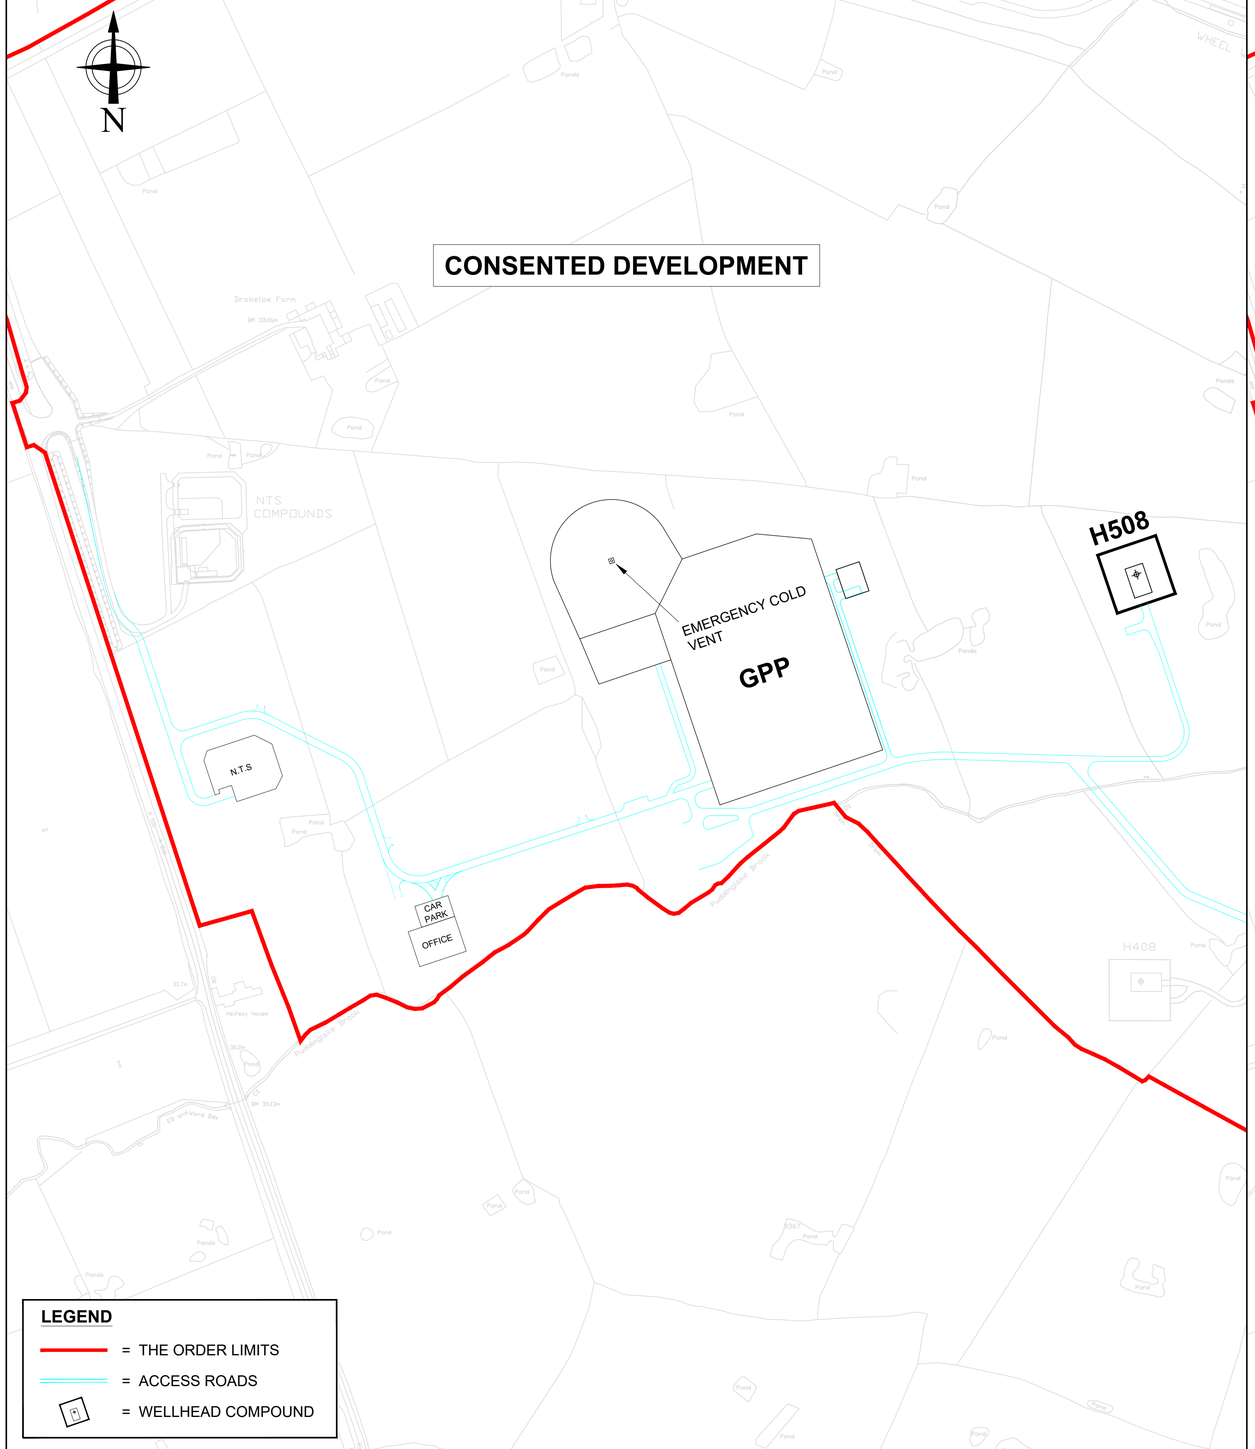

PROPOSED DEVELOPMENT (INDICATIVE)

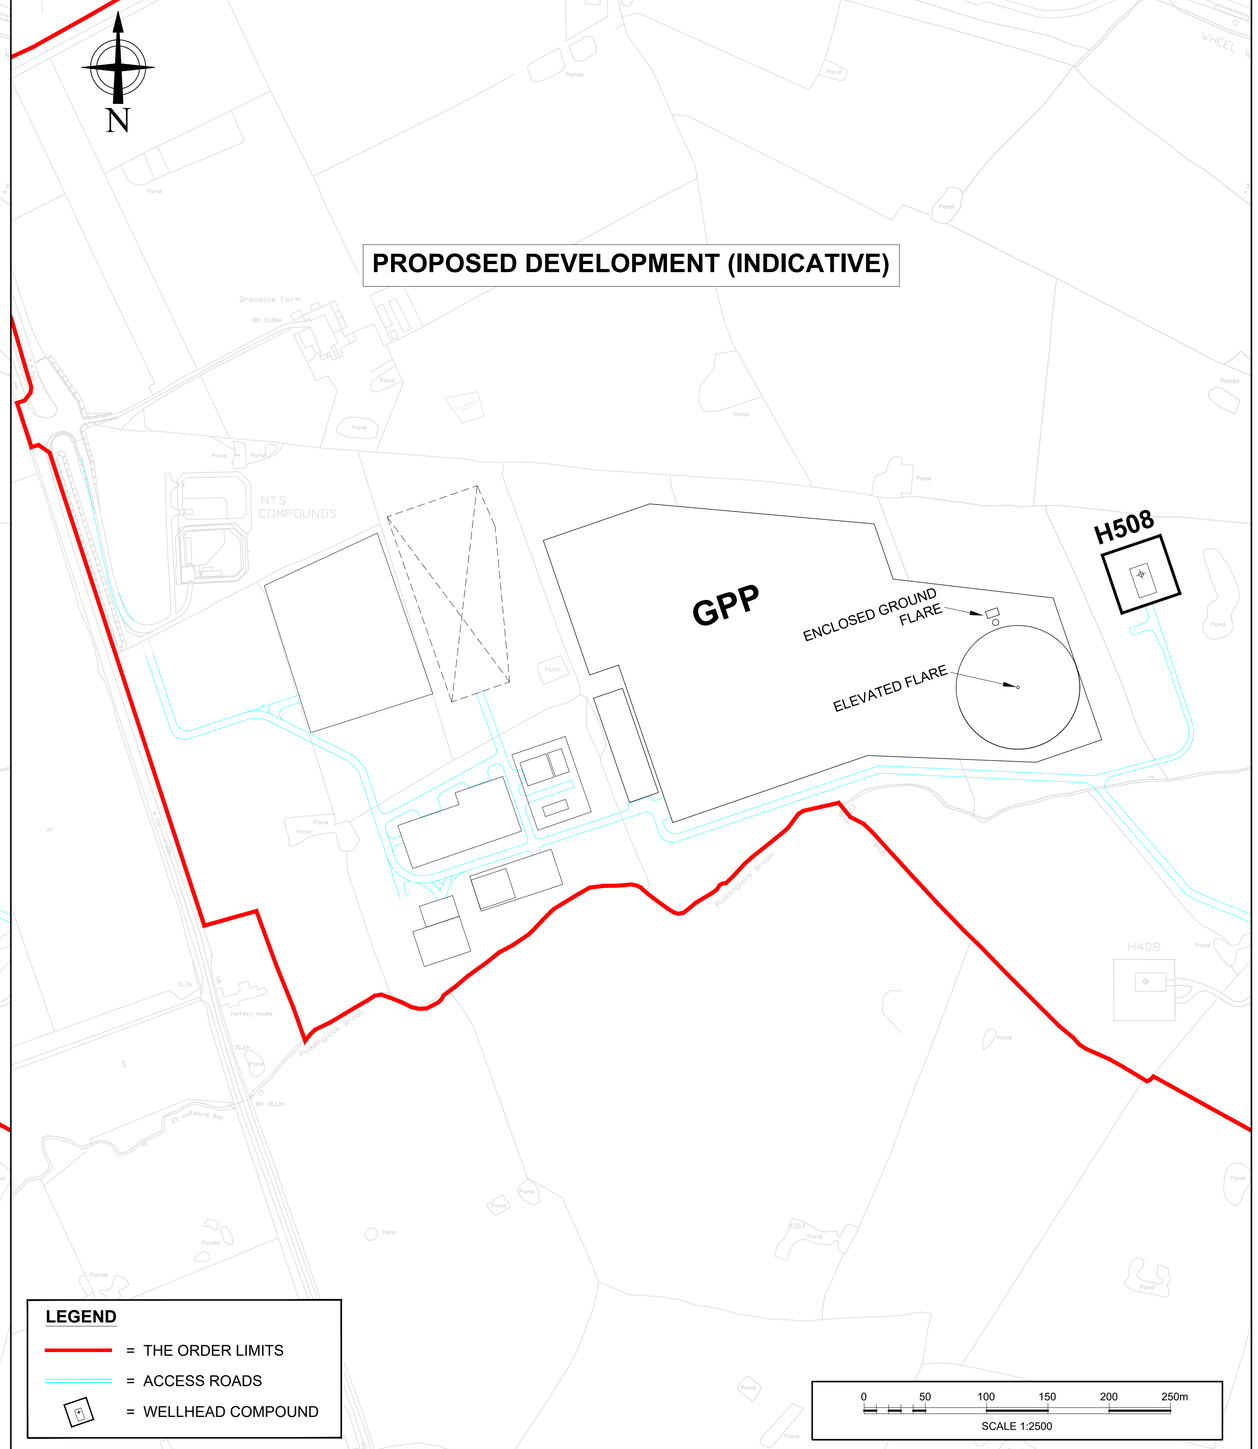

TITLE

FIGURE 2.8 - HOLFORD BRINEFIELD - KGSP - CONSENTED DEVELOPMENT VENT VS PROPOSED DEVELOPMENT FLARING

REV	ALTERATIONS	CHKD BY	DATE
P1	ISSUED FOR PEIR	CR	26/08/25

THIS DRAWING IS PRIVATE AND CONFIDENTIAL AND IS THE PROPERTY OF KEUPER GAS STORAGE LIMITED.

IT MUST NOT BE COPIED OR LENT WITHOUT THE CONSENT OF KEUPER GAS STORAGE LIMITED BRINE AND WATER SECTION AND MUST BE RETURNED WITH TENDER AND / OR ON COMPLETION OF ORDER.

KEUPER GAS STORAGE LIMITED

BRINE AND WATER SECTION, NORTHWICH SITES,
HOLFORD BRINEFIELD, LOSTOCK GRALAM,
NORTHWICH, CHESHIRE, CW9 7TD.

WARNING

THIS DRAWING HAS BEEN GENERATED USING C.A.D AUTHORISED COPYING AND MICROFILMING IS PERMITTED BUT UNDER NO CIRCUMSTANCES SHOULD REVISIONS BE MADE TO THE DRAWING EXCEPT BY UPDATING THE C.A.D MASTER IMAGE.

IF ANY DOUBT EXISTS PLEASE CONTACT HOLFORD DRAWING OFFICE FOR CONFIRMATION OF CURRENT DRAWING STATUS

DRAWN BY	T.PARSONS	DATE	26/08/25
CHECKED BY	C.RUSSELL	DATE	26/08/25
TEL:			
EXT:			

APPROVED BY		
C	M	
INST	E	

ACC. No.		PROJECT No.	SCALE 1:2500
WORKS	PLANT REF.	APPLICATION No. EN0310001	SIZE A1
GEOG. AREA (S)		DRAWING No. KEU-HYK1G-DRG-01-0059	REV P1